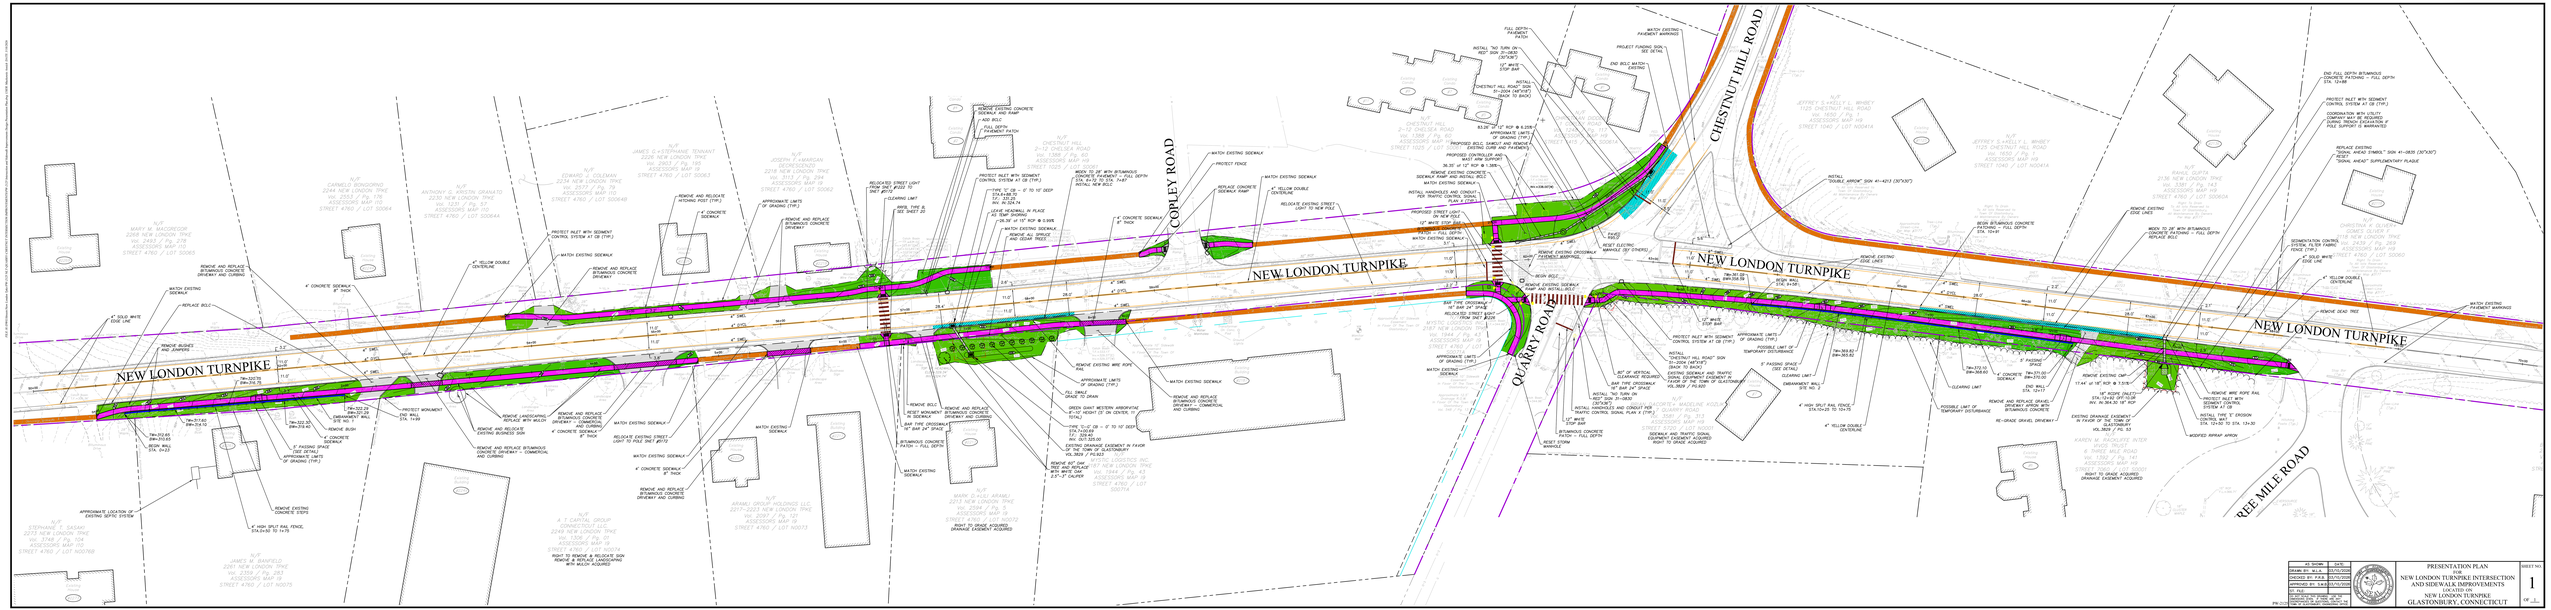
NEW LONDON TURNPIKE
CHESTNUT HILL ROAD
CORLEY ROAD
QUARRY ROAD
REE MILE ROAD
N/F
MARY M. SACCOCCIA
2268 NEW LONDON TPKE
Vol. 2453 / Pg. 278
ASSESSORS MAP 110
STREET 4760 / LOT 00065
N/F
CARMINE BONGIORNO
2244 NEW LONDON TPKE
Vol. 2553 / Pg. 176
ASSESSORS MAP 110
STREET 4760 / LOT 00064
N/F
EDWARD J. COLEMAN
2234 NEW LONDON TPKE
Vol. 2324 / Pg. 79
ASSESSORS MAP 110
STREET 4760 / LOT 00064B
N/F
ANTHONY G. KRISTIN GRANATO
2230 NEW LONDON TPKE
Vol. 1231 / Pg. 57
ASSESSORS MAP 110
STREET 4760 / LOT 00064A
N/F
JOSEPHINE MARRAZZA
DEFRANCESCO
2216 NEW LONDON TPKE
Vol. 3112 / Pg. 294
ASSESSORS MAP 19
STREET 4760 / LOT 00062
N/F
JAMES G. & STEPHANIE TENNANT
2226 NEW LONDON TPKE
Vol. 2903 / Pg. 195
ASSESSORS MAP 19
STREET 4760 / LOT 00063
N/F
CHESTNUT HILL
2-12 CHELSEA ROAD
Vol. 1358 / Pg. 61
ASSESSORS MAP 19
STREET 1025 / LOT 00001
N/F
JEFFREY S. & KELLY L. WHISEY
1125 CHESTNUT HILL ROAD
Vol. 1650 / Pg. 49
ASSESSORS MAP 19
STREET 1040 / LOT 00041A
N/F
JEFFREY S. & KELLY L. WHISEY
1125 CHESTNUT HILL ROAD
Vol. 1650 / Pg. 49
ASSESSORS MAP 19
STREET 1040 / LOT 00041A
N/F
RUSSO, JR.
2136 NEW LONDON TPKE
Vol. 3381 / Pg. 143
ASSESSORS MAP 19
STREET 4760 / LOT 00062A
N/F
CHRISTINA M. & DAVID
COMITE OLIVIER
2126-1128 NEW LONDON TPKE
Vol. 2429 / Pg. 169
ASSESSORS MAP 19
STREET 4760 / LOT 00062
N/F
JAMES M. BANFIELD
2201 NEW LONDON TPKE
Vol. 2359 / Pg. 82
ASSESSORS MAP 110
STREET 4760 / LOT 00075
N/F
A T CAPITAL GROUP
CONNECTICUT LLC.
2249 NEW LONDON TPKE
Vol. 1358 / Pg. 61
ASSESSORS MAP 19
STREET 4760 / LOT 00074
N/F
ARAMIU GROUP HOLDINGS LLC.
2217-2223 NEW LONDON TPKE
Vol. 3112 / Pg. 294
ASSESSORS MAP 19
STREET 4760 / LOT 00073
N/F
MARK D. & LILI ARAMIU
2217-2223 NEW LONDON TPKE
Vol. 2994 / Pg. 1
ASSESSORS MAP 19
STREET 4760 / LOT 00072
N/F
STEPHANIE T. SASAKI
2272 NEW LONDON TPKE
Vol. 3748 / Pg. 104
ASSESSORS MAP 110
STREET 4760 / LOT N00768
N/F
KAREN M. PACHULSKI INTER
VIVOS TRUST
6 THREE MILE ROAD
Vol. 1358 / Pg. 141
ASSESSORS MAP 19
STREET 4760 / LOT 00071
N/F
JEFFREY & MADELINE KOSS
1 QUARRY ROAD
Vol. 3581 / Pg. 313
ASSESSORS MAP 19
STREET 4760 / LOT 00070
N/F
JEFFREY & MADELINE KOSS
1 QUARRY ROAD
Vol. 3581 / Pg. 313
ASSESSORS MAP 19
STREET 4760 / LOT 00070
N/F
CHESTNUT HILL
2187 NEW LONDON TPKE
Vol. 1358 / Pg. 61
ASSESSORS MAP 19
STREET 4760 / LOT 00069
N/F
CHESTNUT HILL
2-12 CHELSEA ROAD
Vol. 1358 / Pg. 61
ASSESSORS MAP 19
STREET 1025 / LOT 00001
RIGHT TO GRADE ACQUIRED
(DRAINAGE EASEMENT ACQUIRED)
RIGHT TO REMOVE & RELOCATE SIGN
REMOVE & REPLACE LANDSCAPING
WITH WALDH ACQUIRED
RIGHT TO GRADE ACQUIRED
(DRAINAGE EASEMENT ACQUIRED)